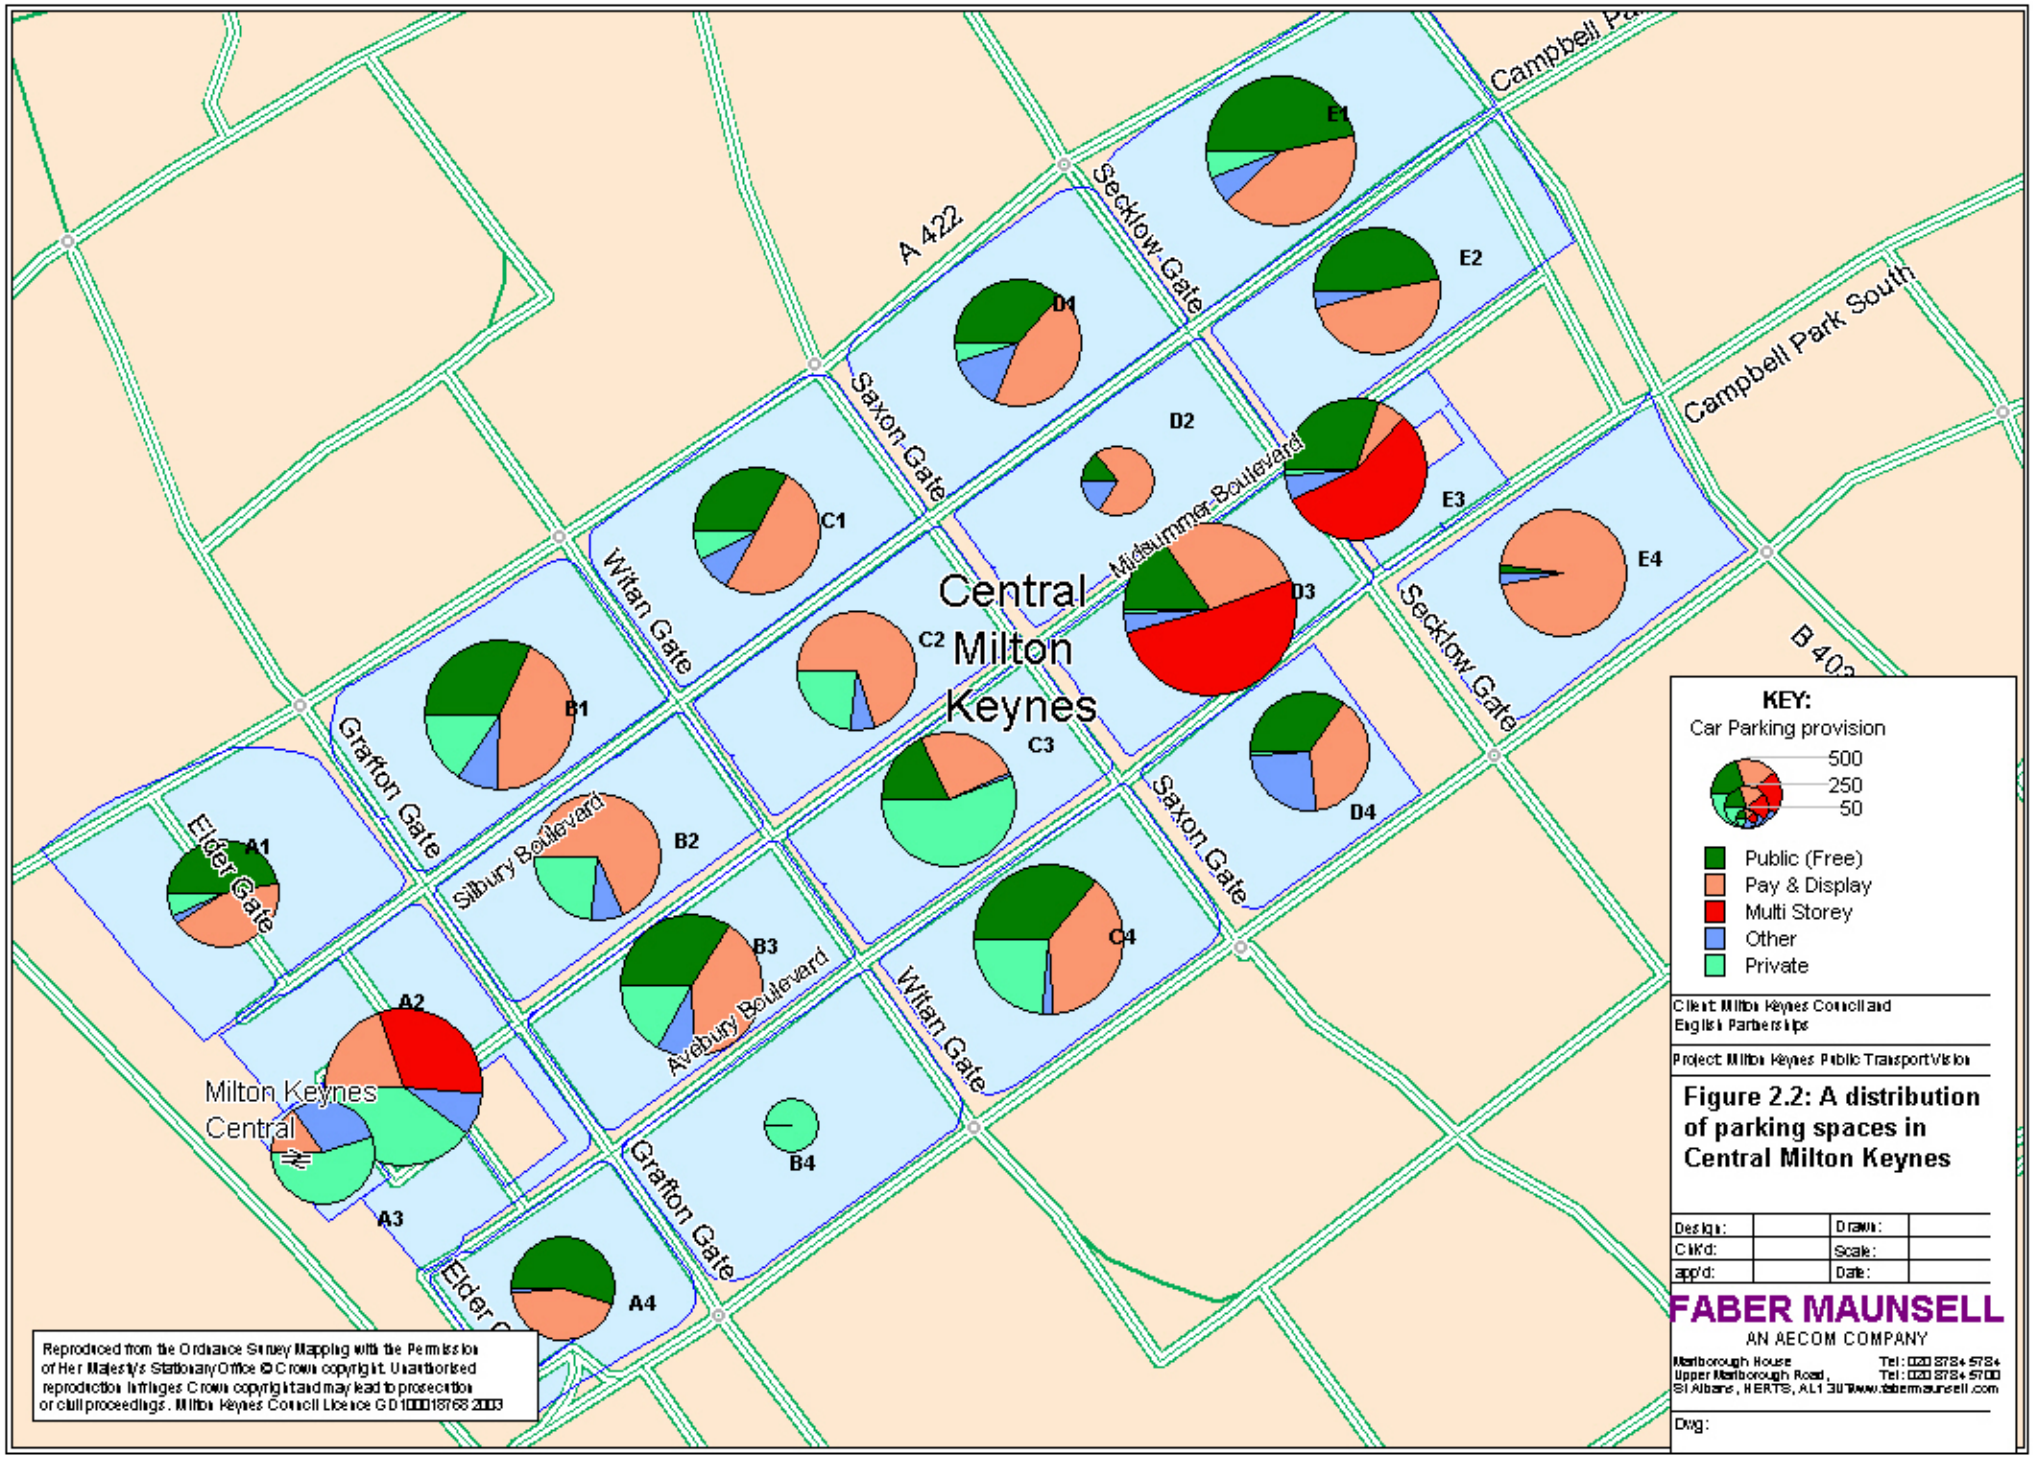
Central Milton Keynes
A 422
Secklow Gate
Campbell Park South
Midsummer Boulevard
Witan Gate
Saxon Gate
Grafton Gate
Elder Gate
Silbury Boulevard
Avebury Boulevard
Milton Keynes Central
B 402
A1
A2
A3
A4
B1
B2
B3
B4
C1
C2
C3
C4
D1
D2
D3
D4
E1
E2
E3
E4
KEY:
Car Parking provision
500
250
50
Public (Free)
Pay & Display
Multi Storey
Other
Private
Client: Milton Keynes Council and English Partnerships
Project: Milton Keynes Public Transport Vision
Figure 2.2: A distribution of parking spaces in Central Milton Keynes
Design:
Drawn:
Ckk'd:
Scale:
app'd:
Date:
FABER MAUNSELL
AN AECOM COMPANY
Marlborough House
Upper Marlborough Road,
St Albans, HERTS, AL1 3UT
Tel: 020 8734 5734
Tel: 020 8734 5700
www.fabermaunsell.com
Dwg:
Reproduced from the Ordnance Survey Mapping with the Permission of Her Majesty's Stationary Office © Crown copyright. Unauthorised reproduction infringes Crown copyright and may lead to prosecution or civil proceedings. Milton Keynes Council Licence GD100018768 2003