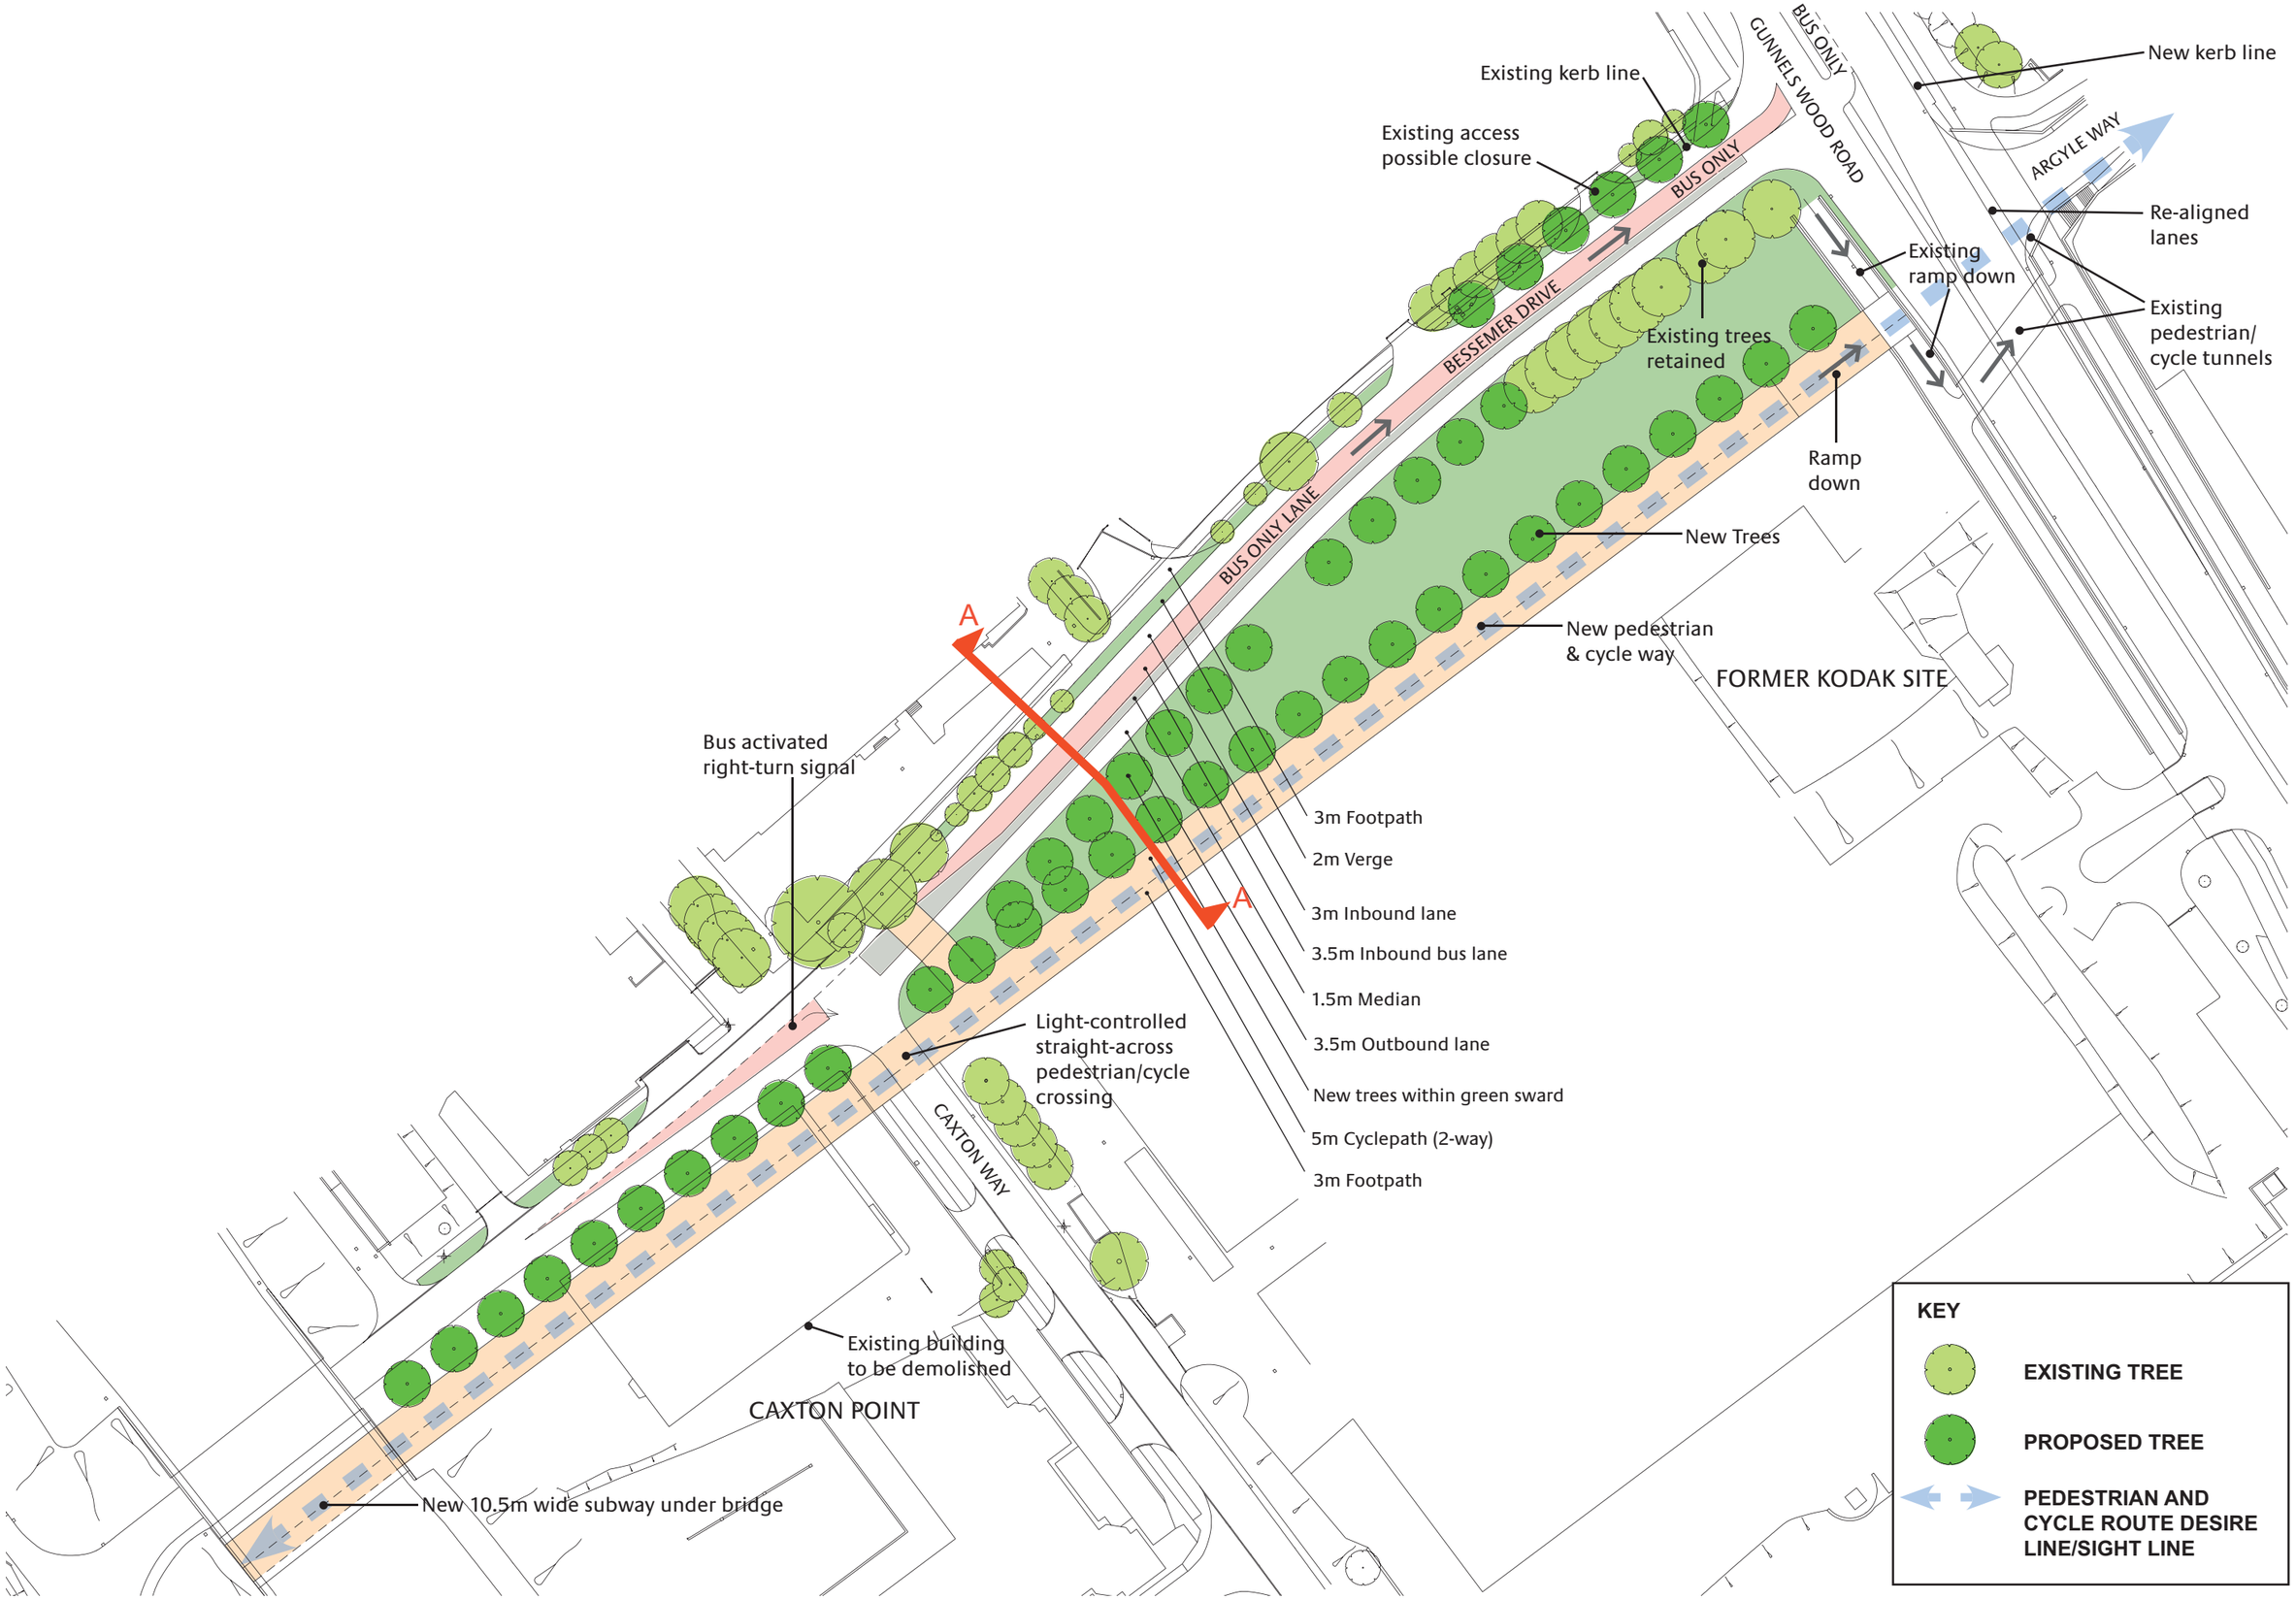

BESSEMER DRIVE, STEVENAGE	1	N	Scale 1:1000 @ A3 February 2006 LLEWELYN DAVIES YEANG